

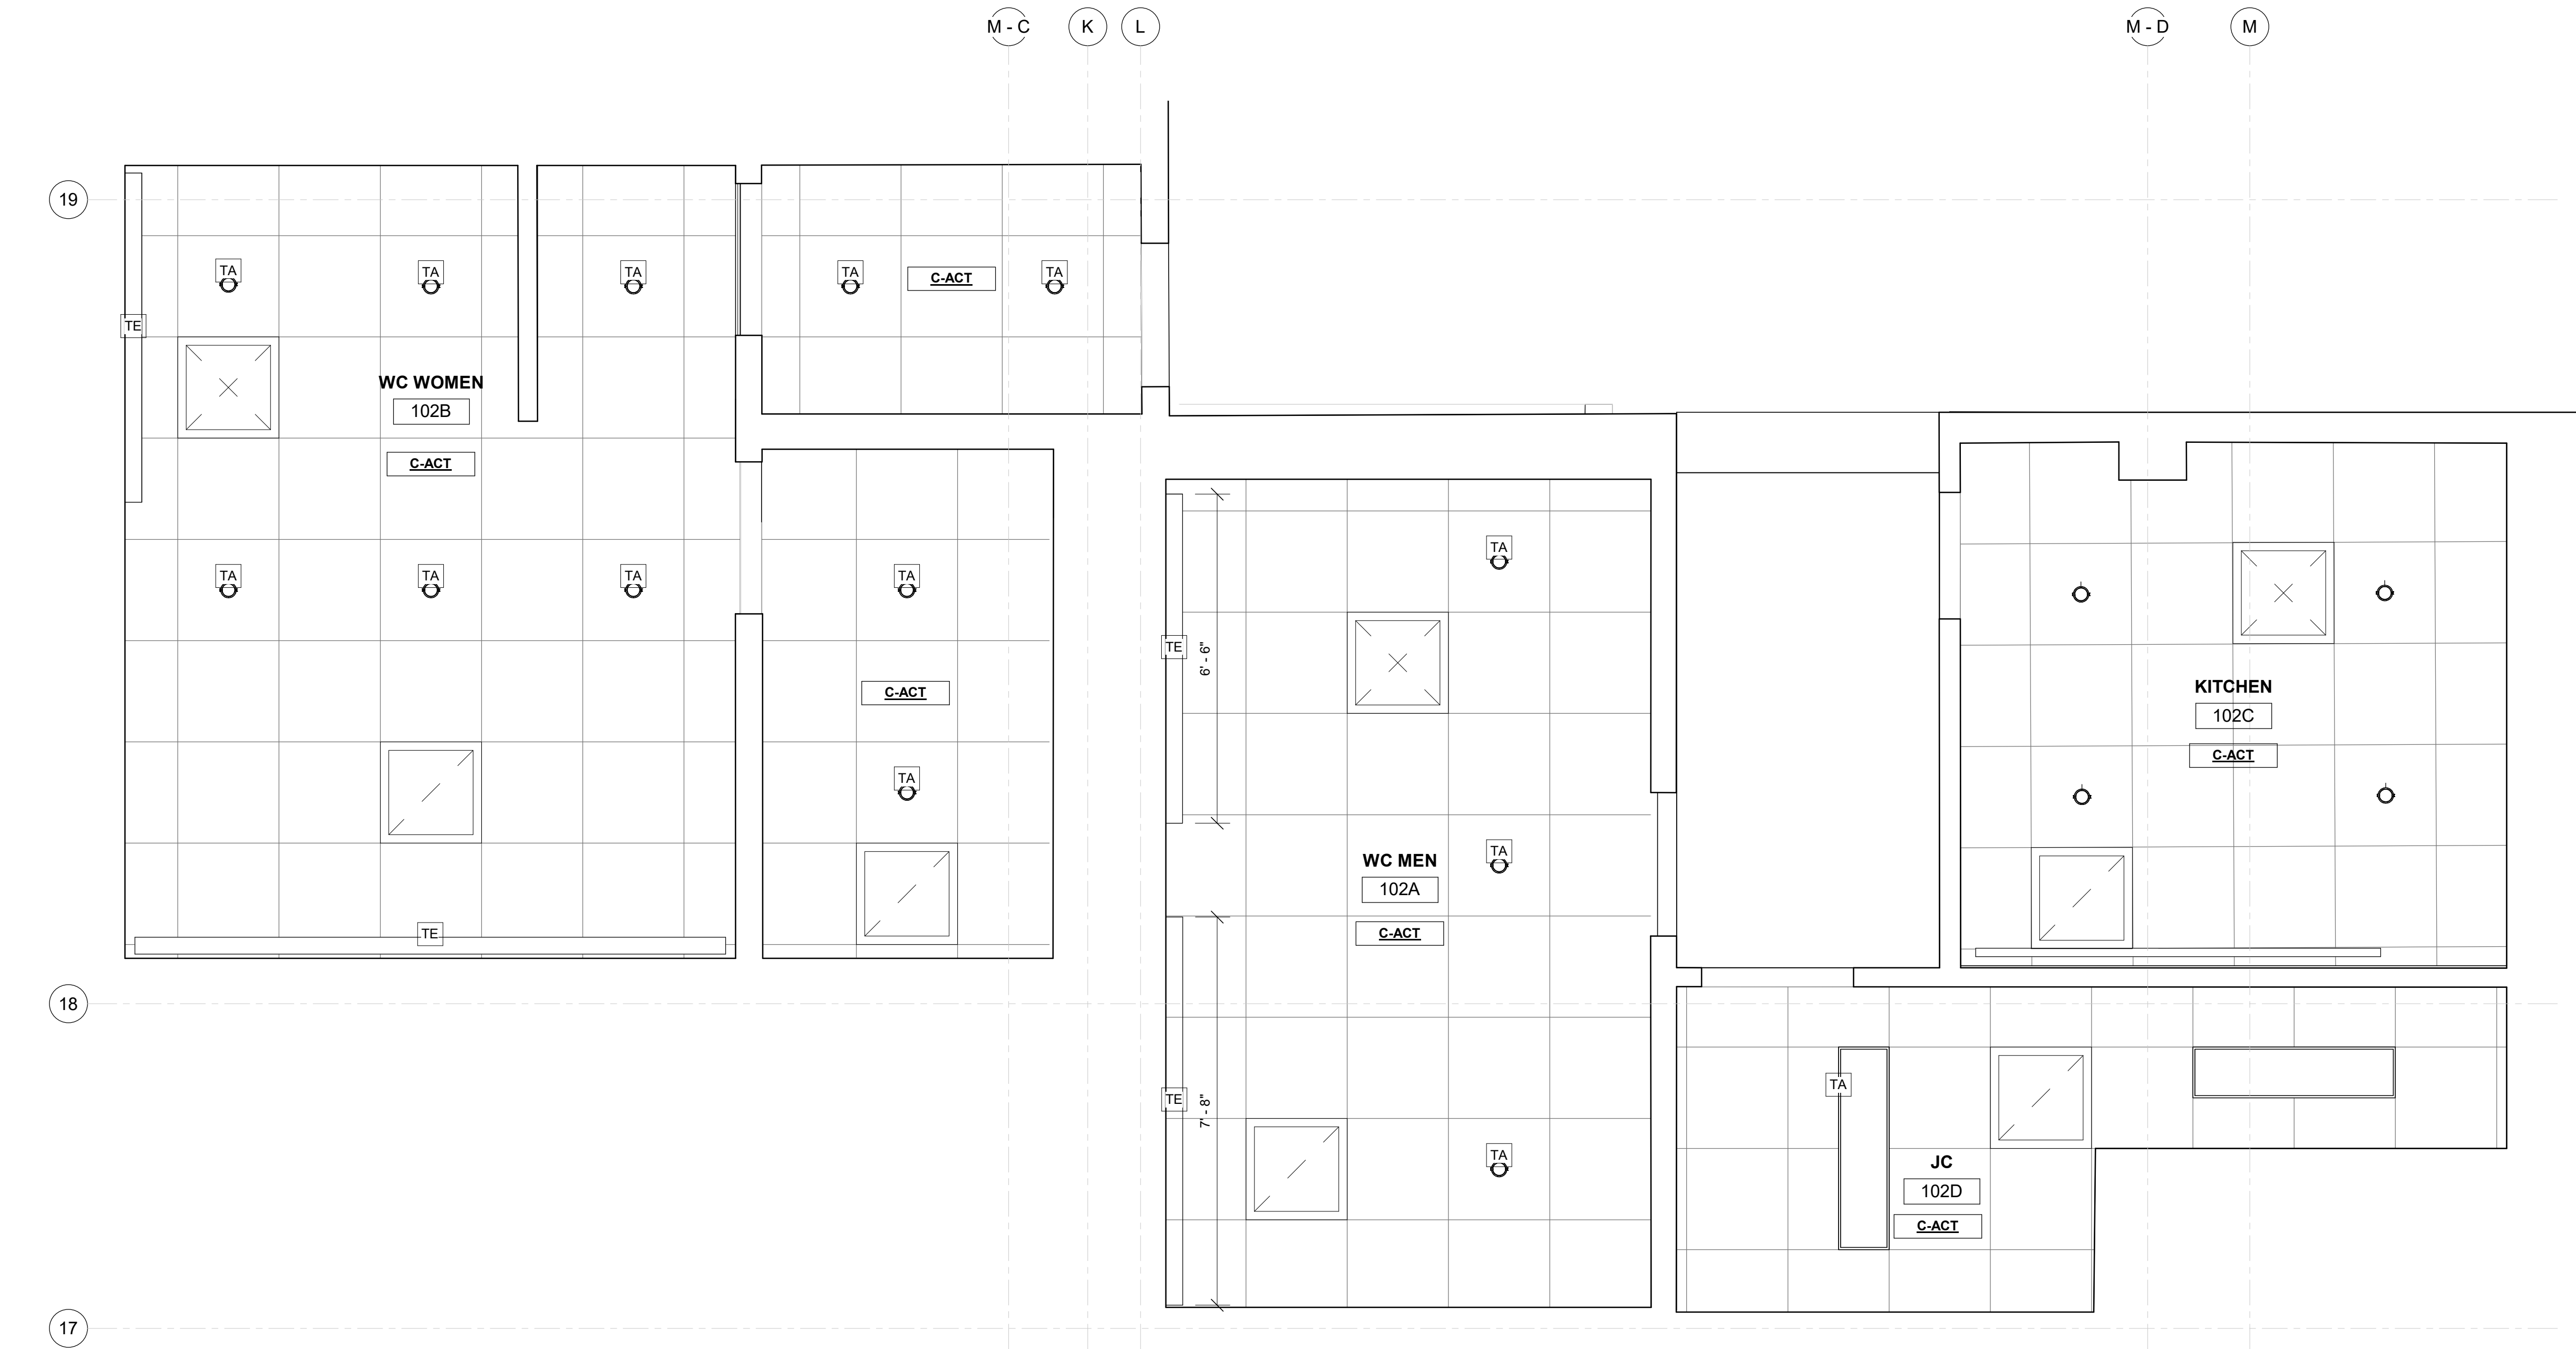
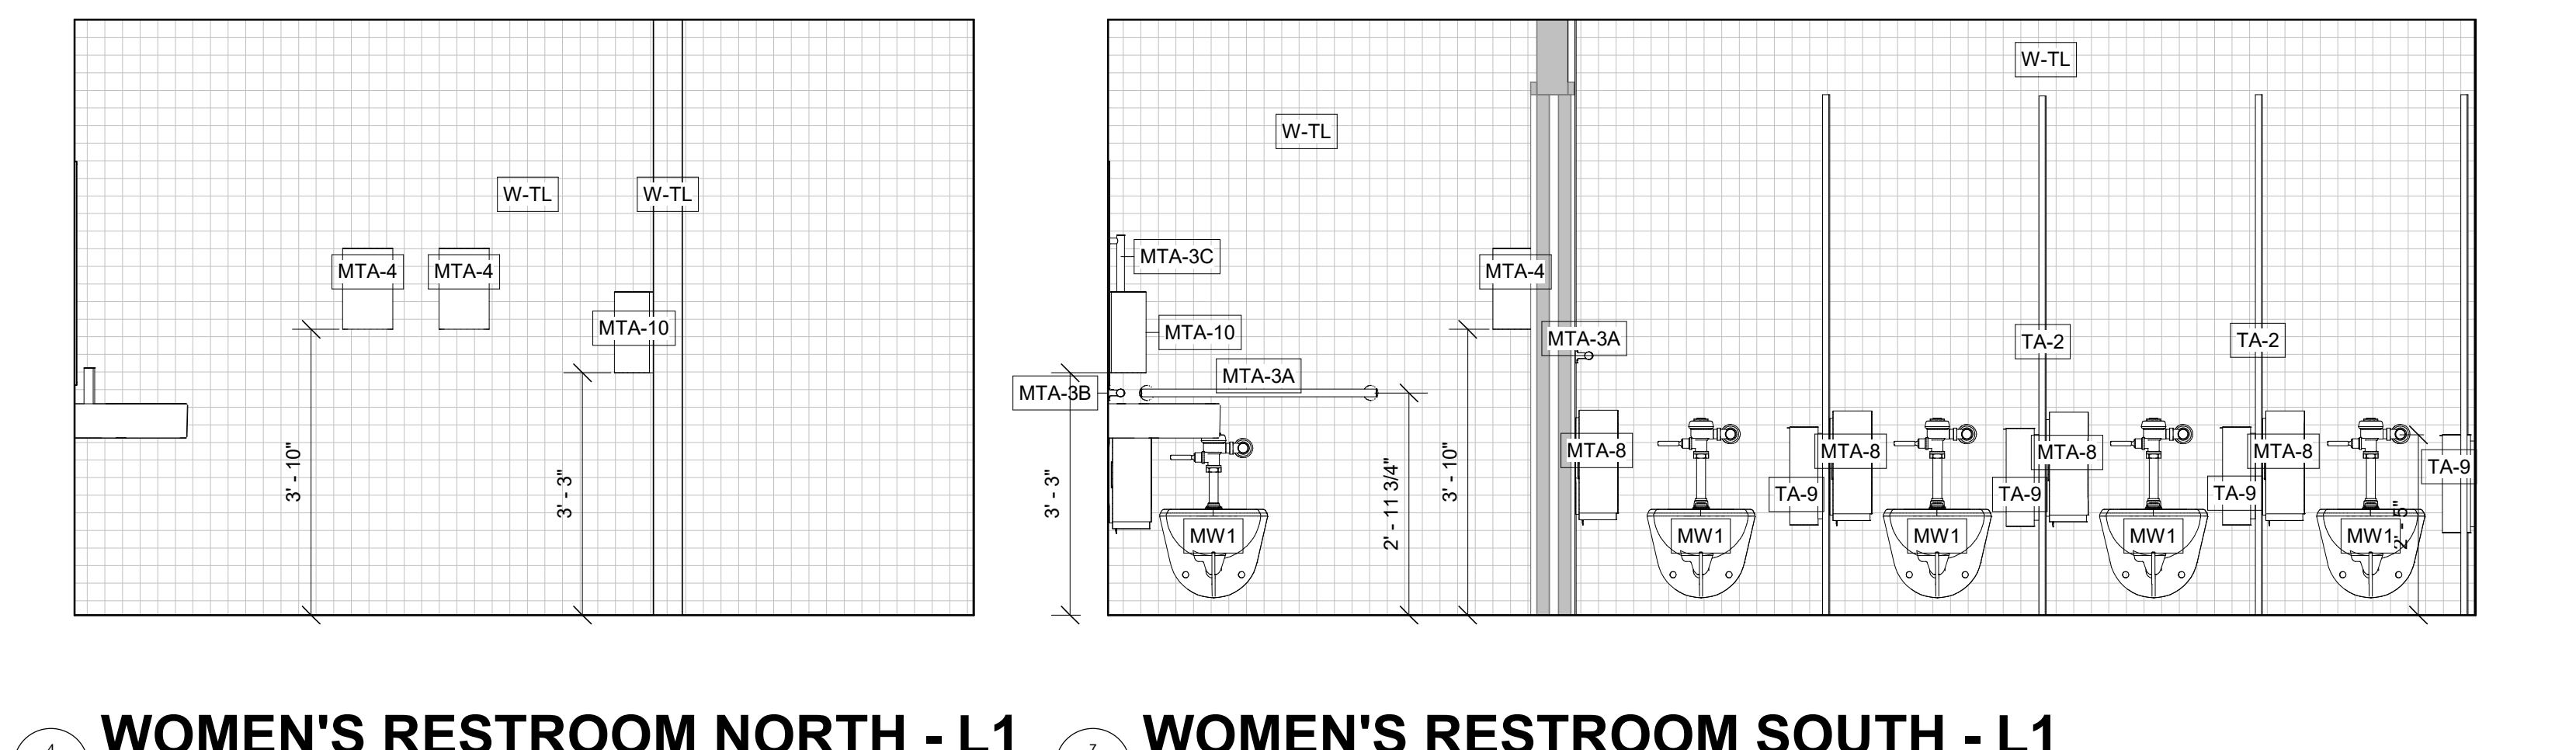
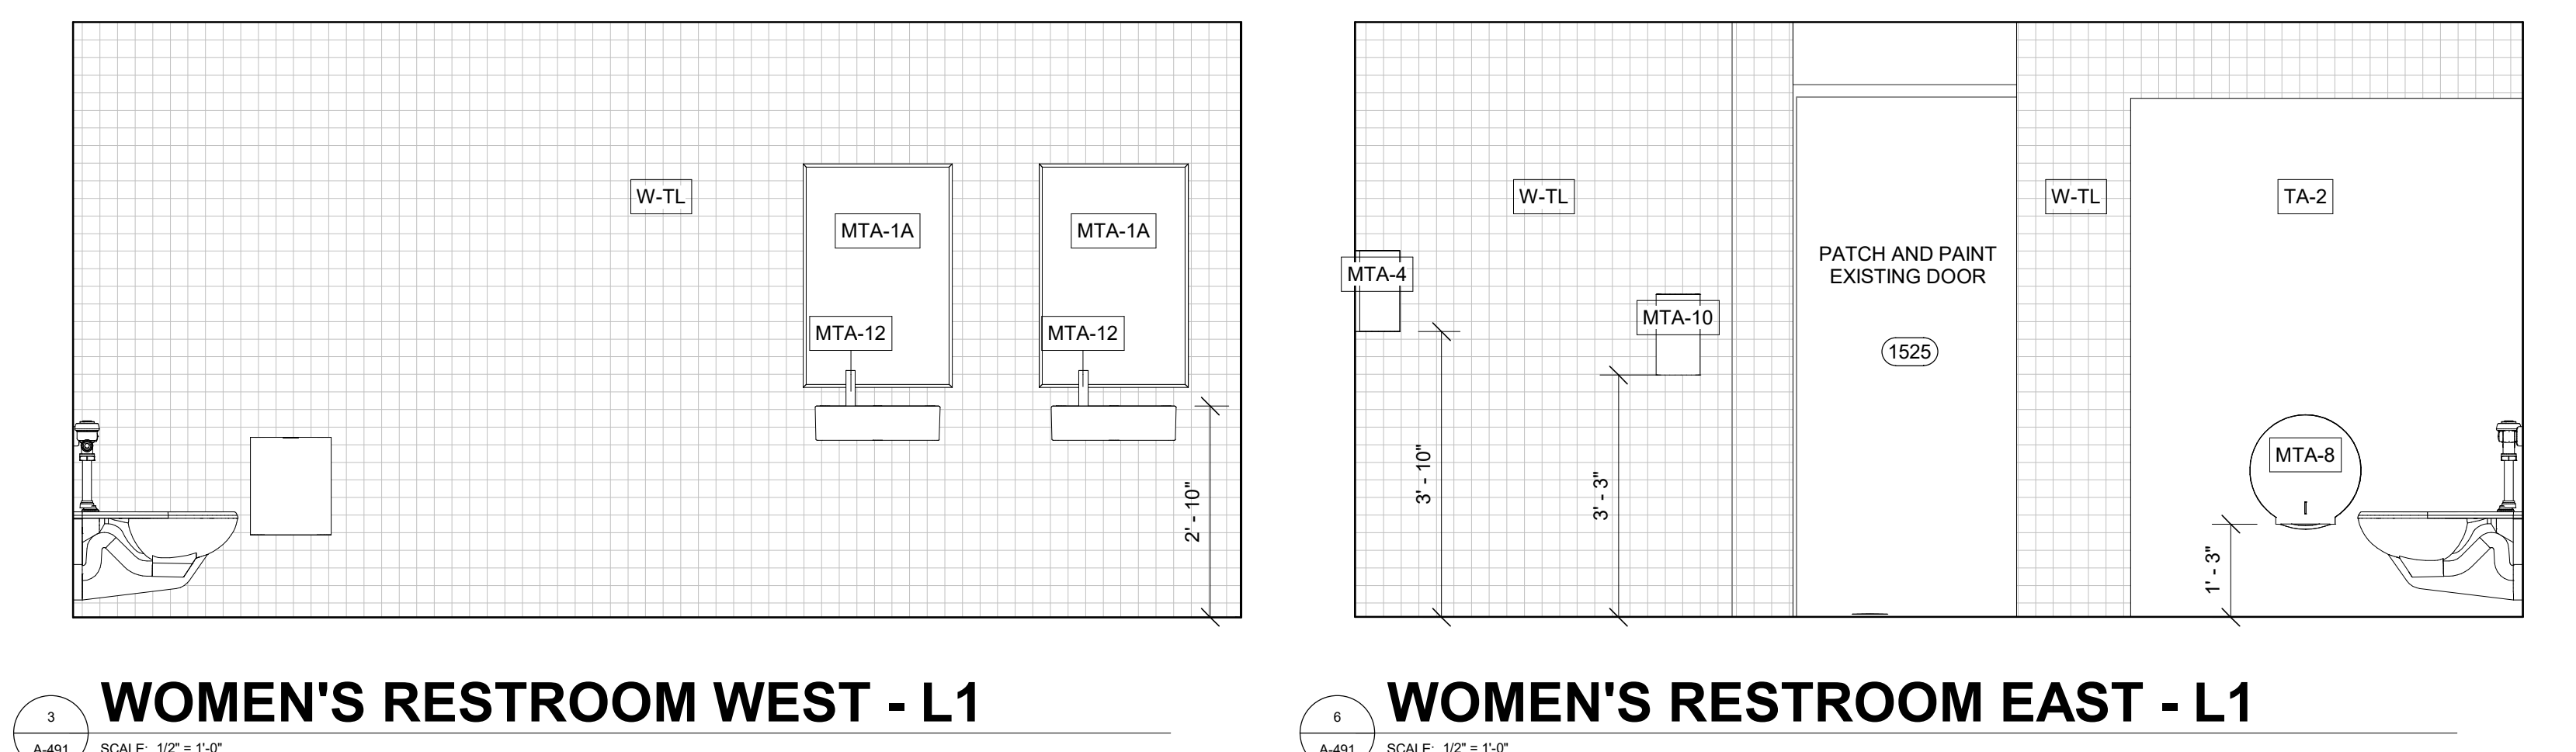
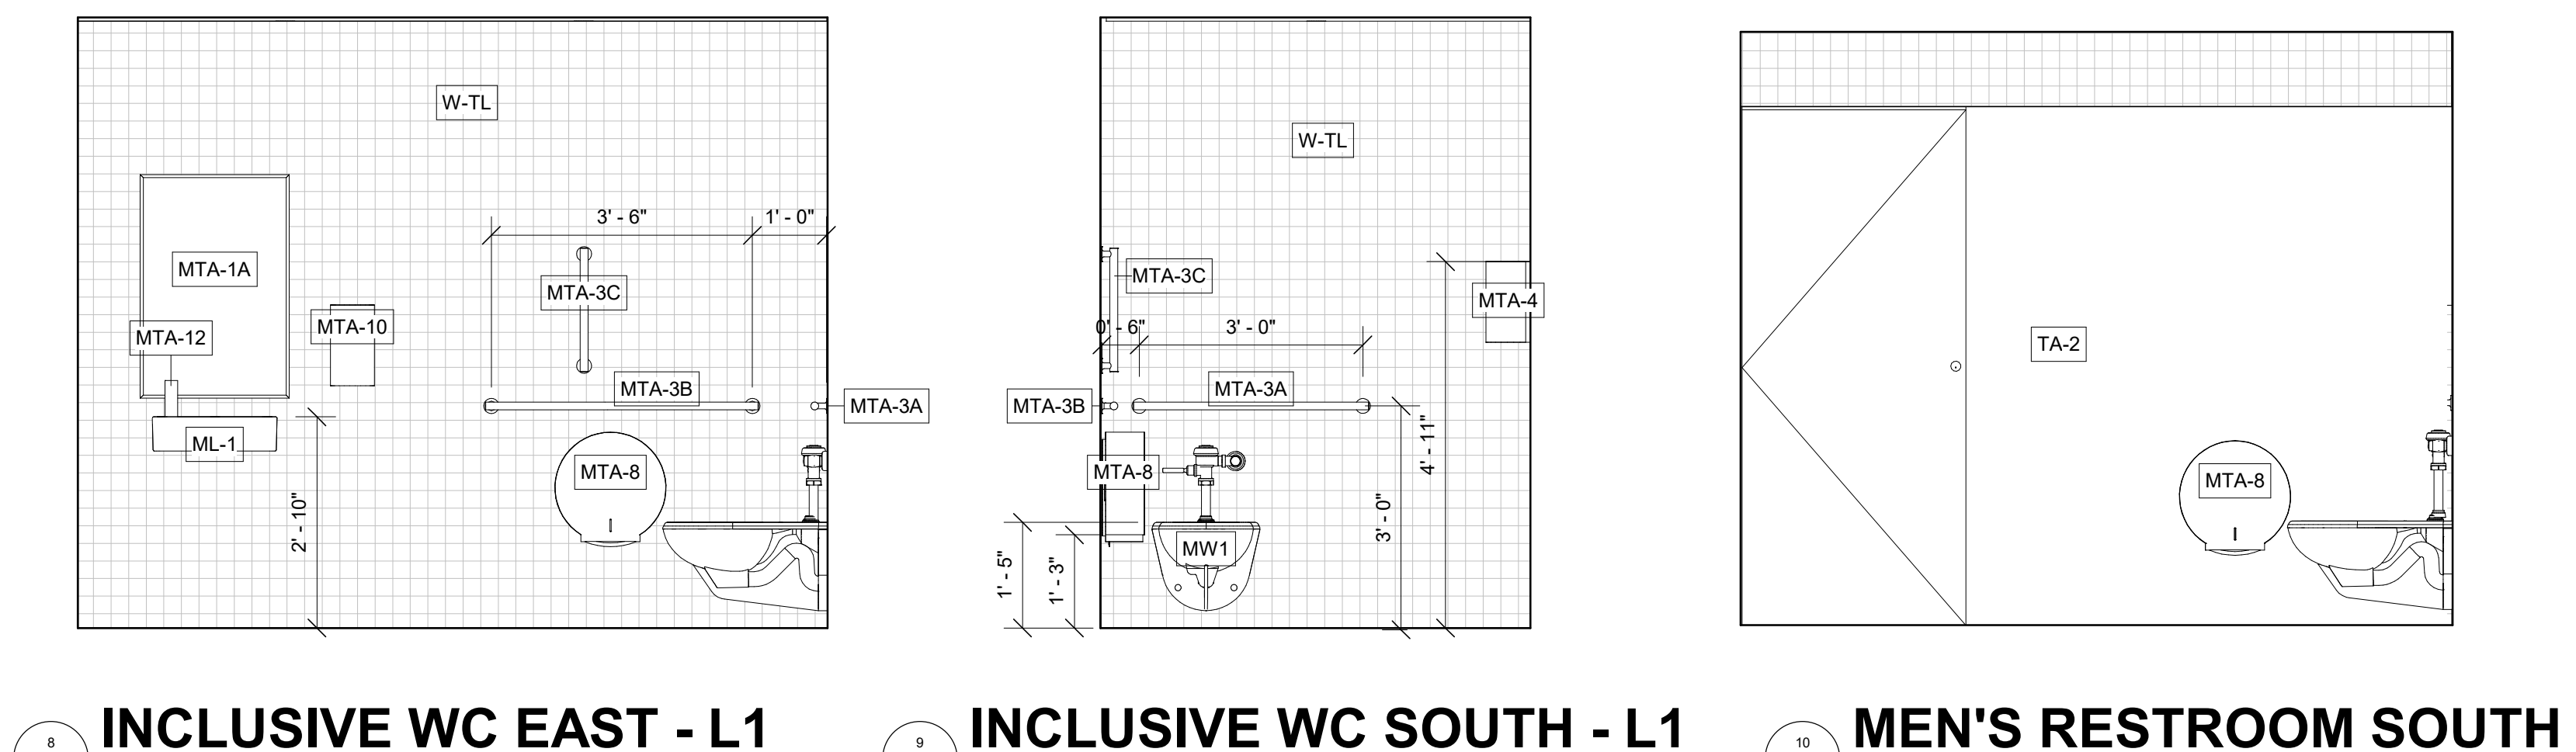
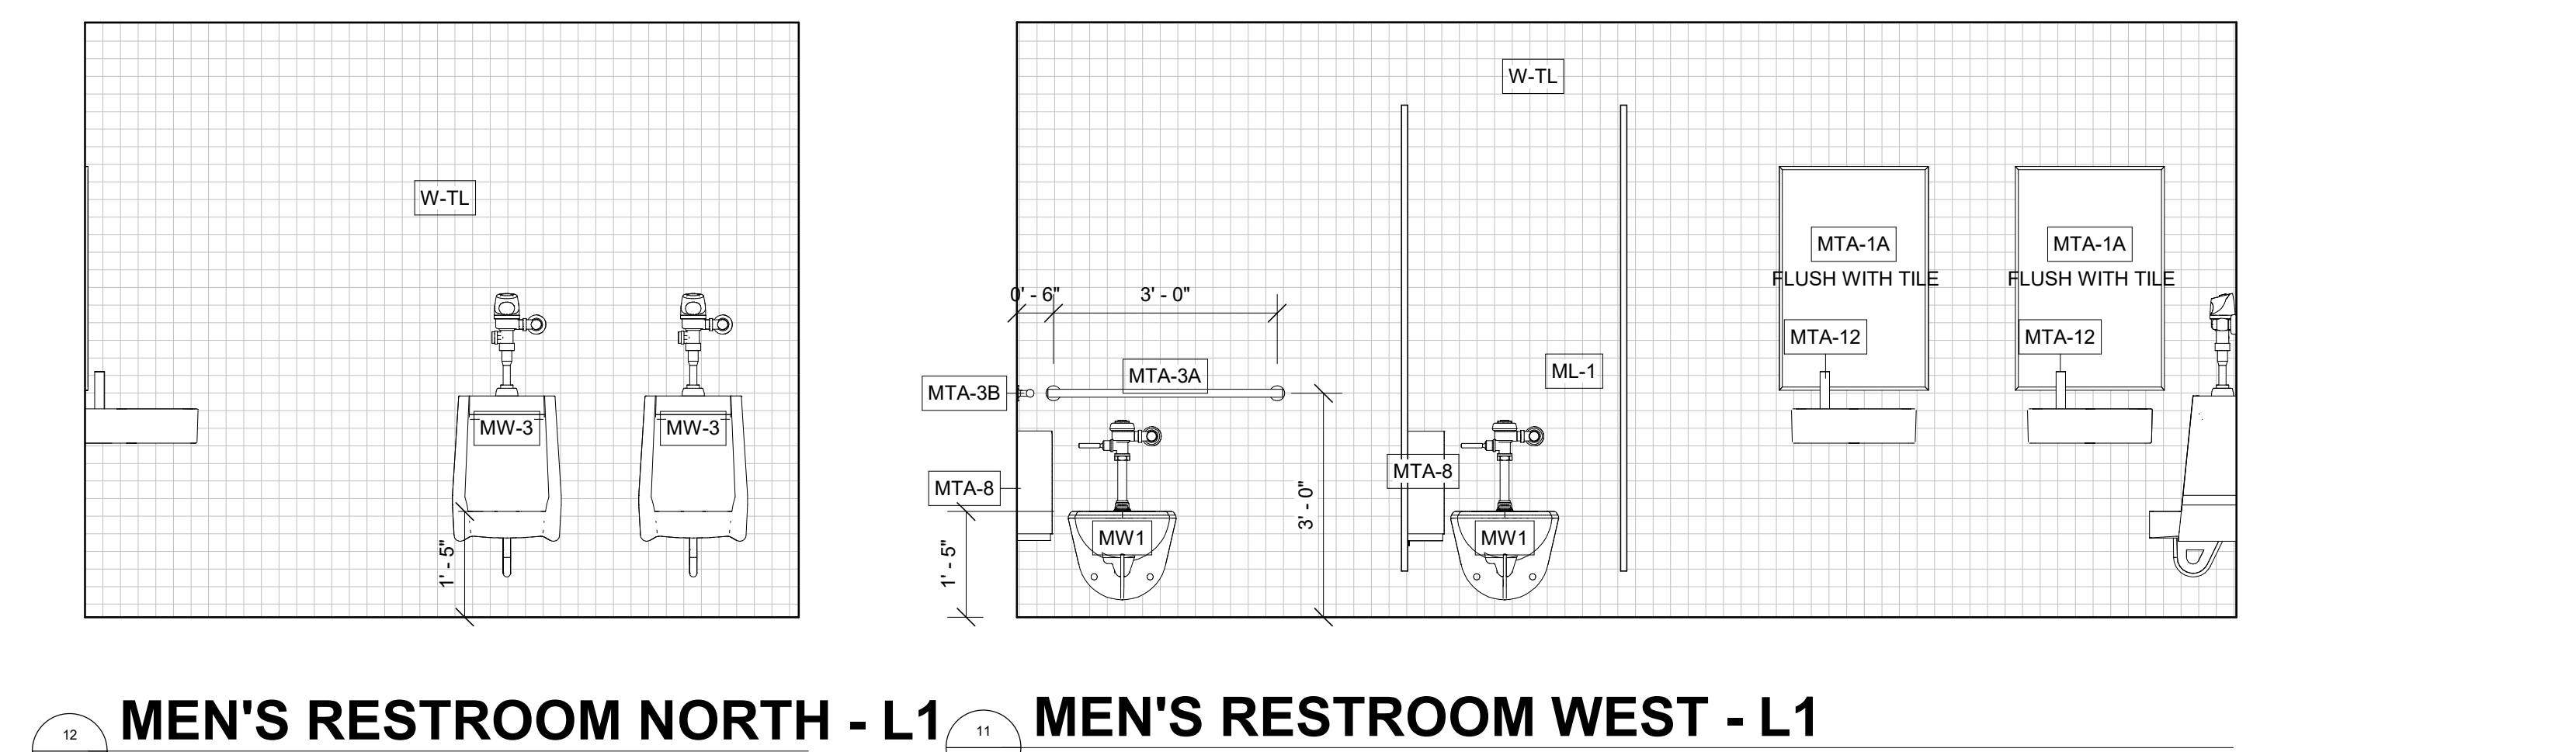


LEVEL 1 RESTROOMS ENLARGED PLANS

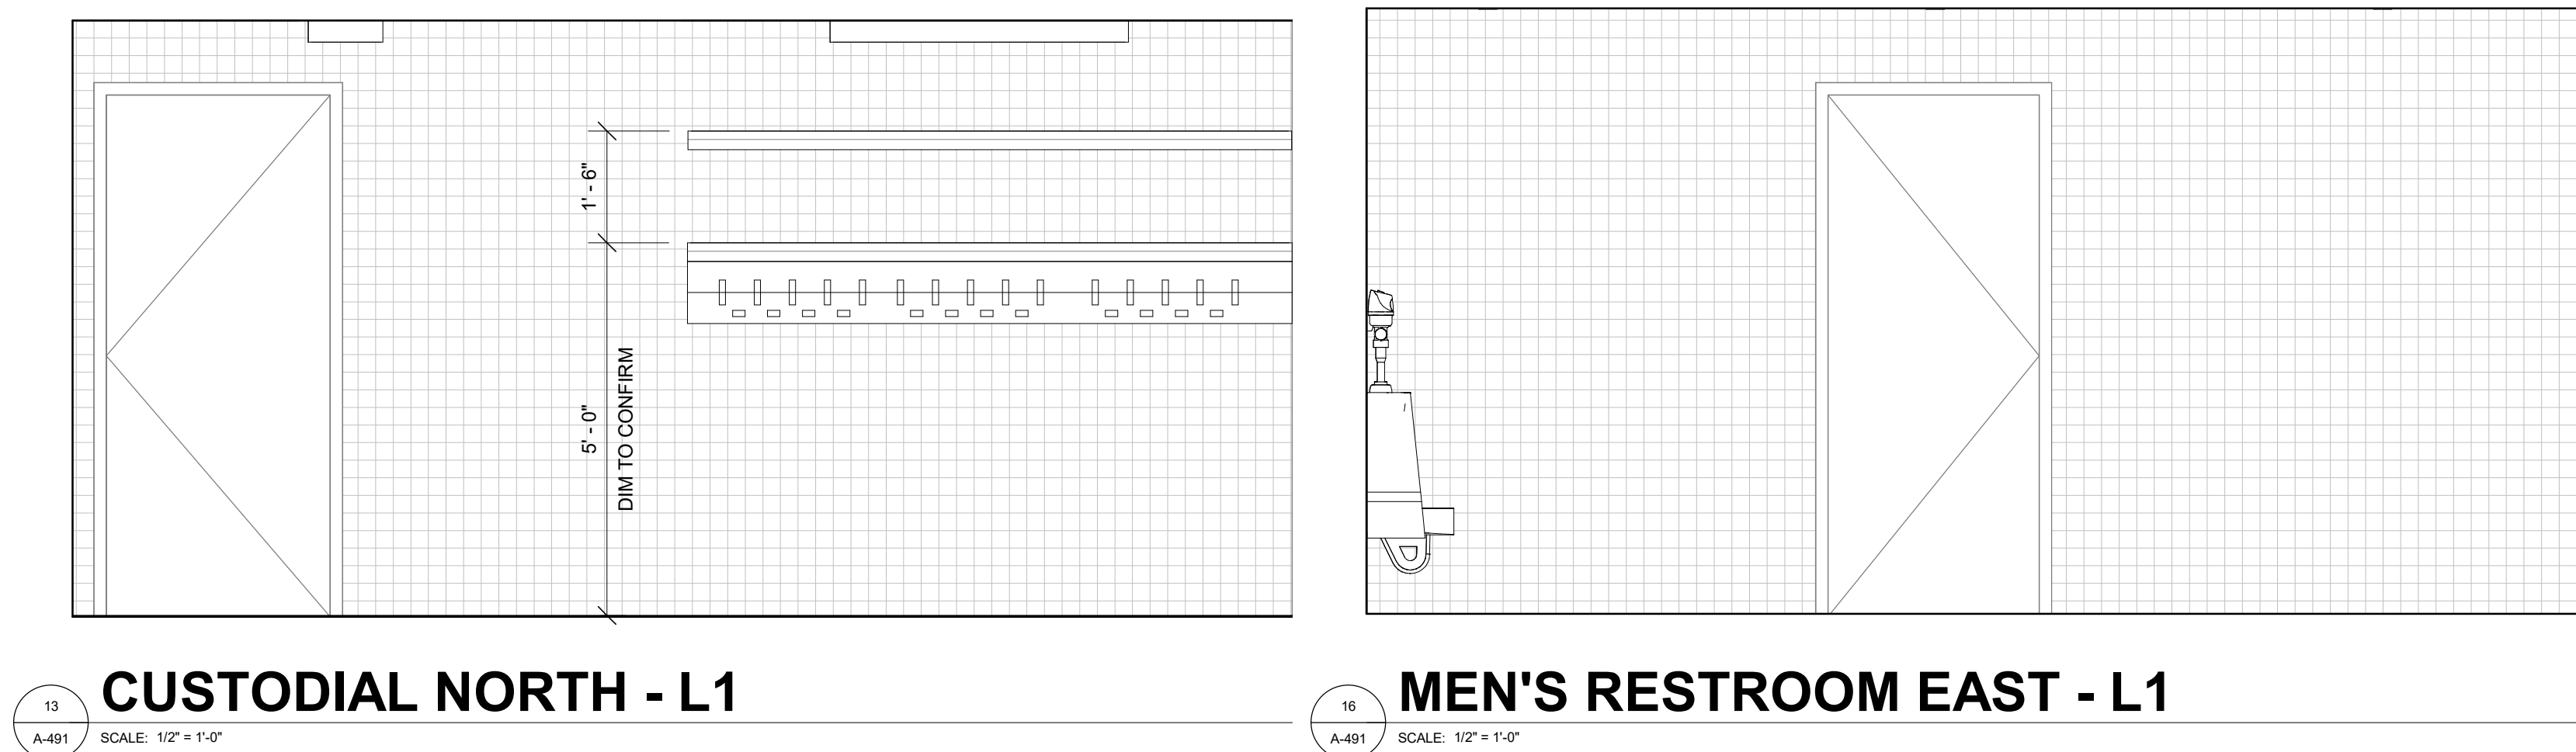

LEVEL 1 RESTROOMS ENLARGED RCP

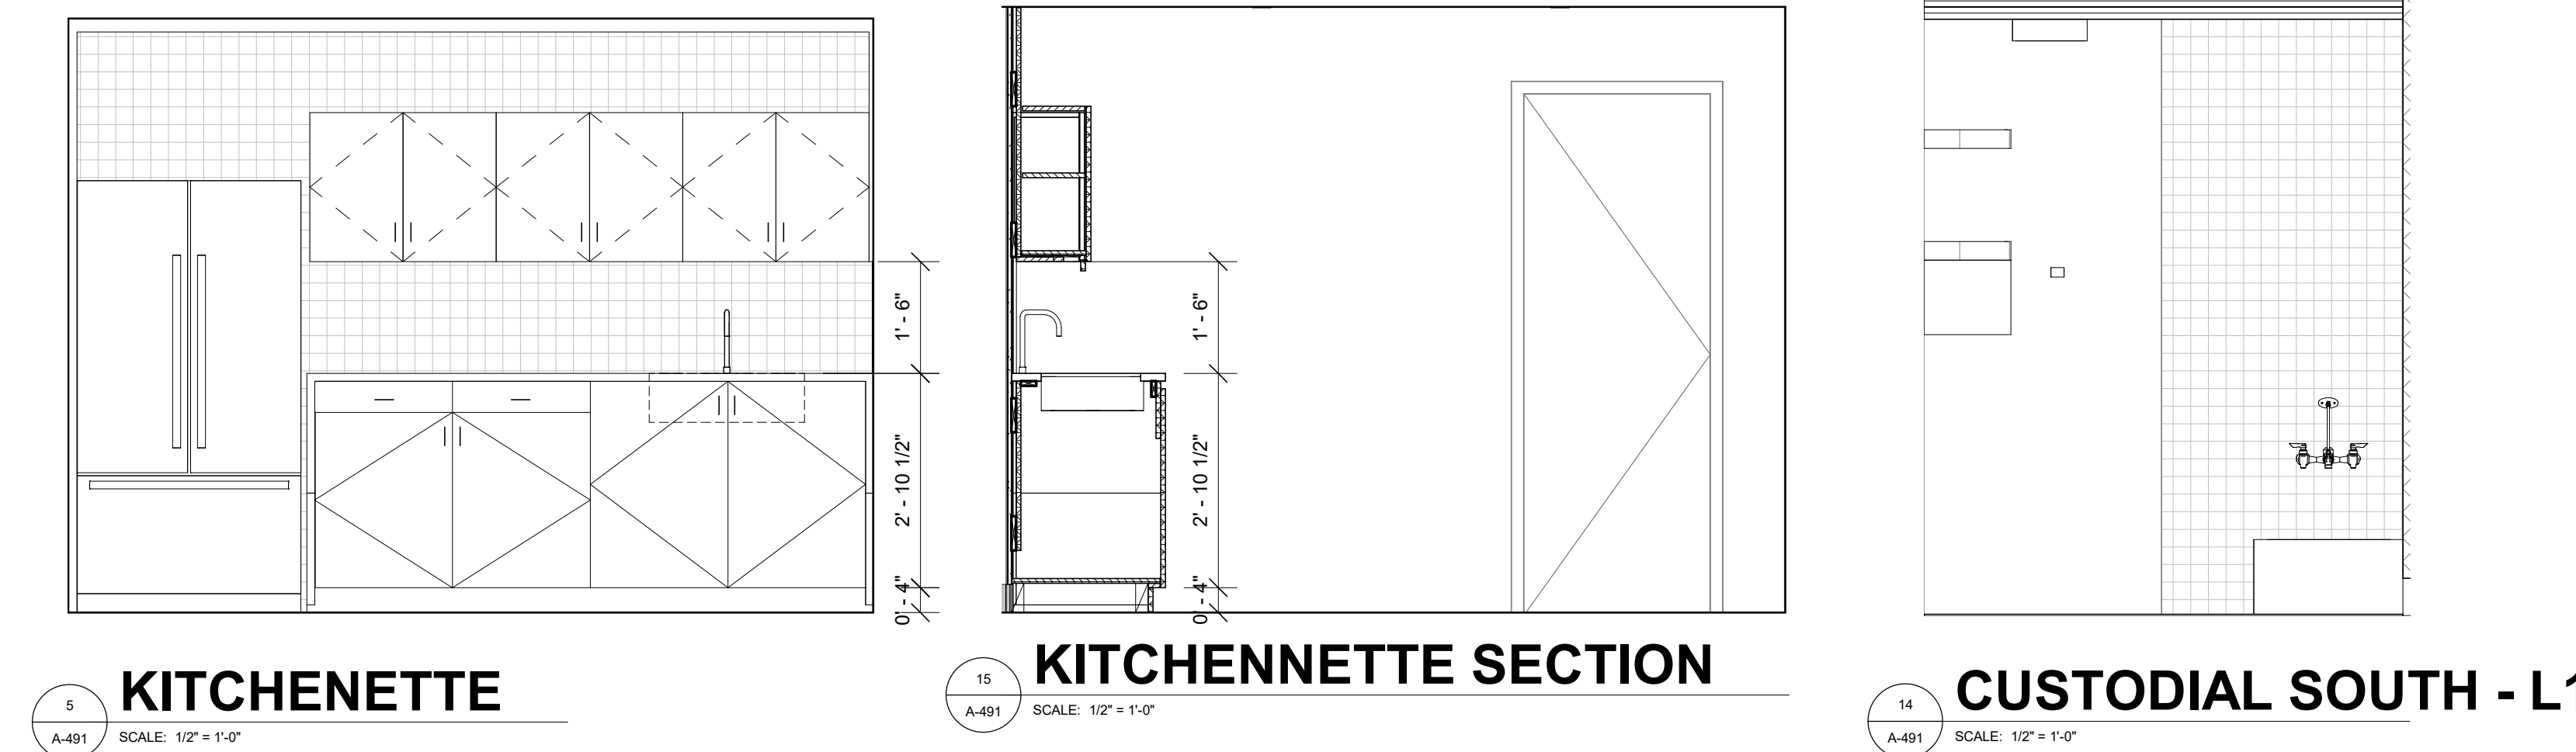

NOT FOR CONSTRUCTION

SCOTT NEWMAN#21A101509700

PRINCETON UNIVERSITY

PROJECT TEAM

CLIENTPRINCETON UNIVERSITY

DESIGN ARCHITECTAdjaye + Associates1 Liberty Plaza Suite 2701New York, NY 10006+1 (212) 965-8477

EXECUTIVE ARCHITECTCOOPER ROBERTSON123 William StreetNew York, NY 10038+1 (212) 247-1717

MEP / FF ENGINEERKOHLER RONAN171 Madison Ave.New York, NY 10016+1 (203) 778-1017

STRUCTURAL ENGINEERSILMAN32 Oak St., 10th FloorNew York, NY 10005+1 (212) 620-7970

CIVIL ENGINEERNITSCH2 Center Plaza, Suite 430Boston, MA 02108+1 (617) 538-0003

LANDSCAPE ARCHITECTJAMES CORNER FIELD OPERATIONS475 10th Ave., 9th Floor New York, NY 10018+1 (212) 433-1450

AVM / IT CONSULTANTHARVEY MARSHALL BERLING173 W 81st St., Suite 2New York, NY 10024+1 (212) 874-0214

VERTICAL CIRCULATIONVDA145 West 30th Street, 4th FloorNew York, NY 10001+1 (212) 988-9090

TRANSPORTATIONBFI PLANNING115 FIFTH AVENUE, NEW YORK, NY 10003+1 (212) 353-1477

PACKAGINGHEINTGES440 Park Avenue South, 15th FloorNew York, NY 10016+1 (212) 652-2966

SECURITYLAYNE CONSULTANTS INTERNATIONAL1305 Kramers St., Ste. H-129Denver, CO 80202+1 (303) 377-2176

LIGHTINGTILLOTSON40 Worth St #703New York, NY 10013+1 (212) 675-7760

SUSTAINABILITY AND LEEDVIDARIS360 Park Avenue South, 15th FloorNew York, NY 10010+1 (212) 989-5389

GENERAL NOTES:
DRAWING TO BE READ IN CONJUNCTION WITH THE SPECIFICATION AND ALL RELEVANT DRAWINGS.
DO NOT SCALE FROM THIS DRAWING.
CONTRACTOR TO CHECK ALL DIMENSIONS ON SITE. COOPER ROBERTSON AND ADJAYE ASSOCIATES TO BE ADVISED OF ANY DISCREPANCIES BETWEEN THIS DRAWING AND SITE CONDITIONS IMMEDIATELY.

Princeton University
Art Museum (PUAM)

Marquand Major
Maintenance

2	03/31/2023	100% DD
1	11/23/2022	100% SD
NO.	DATE	DESCRIPTION

Drawing Title
ENLARGED RESTROOMS - MARQUAND L1

Sheet Issue Date:	11/07/22
Scale:	1/2" = 1'-0" @ ArchE
Production Project No.:	
Author Project No.:	18006-00 PUAM
Drawn Author:	Checked: Checker
Approval:	Approval:
Sheet Number:	

A-491

©2020 COOPER ROBERTSON & Adjaye Associates. All rights reserved.